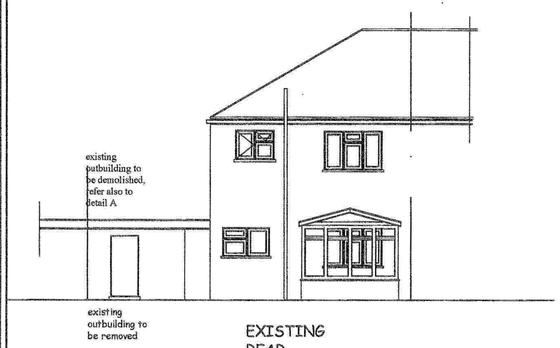

EXISTING REAR ELEVATION

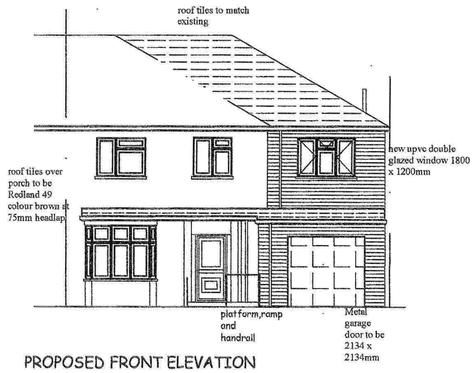

PROPOSED FRONT ELEVATION

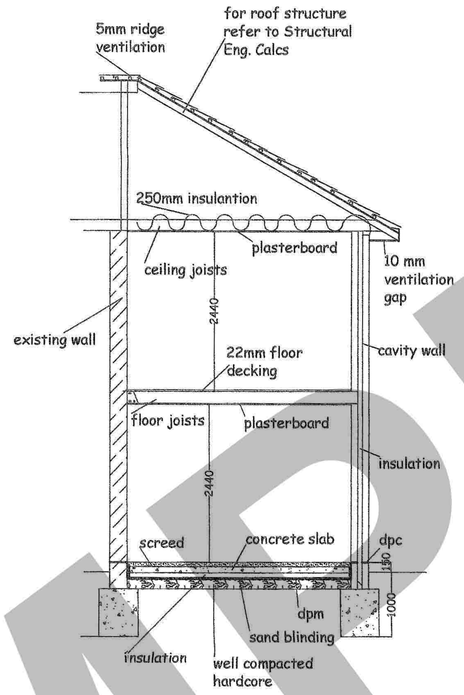

SECTION

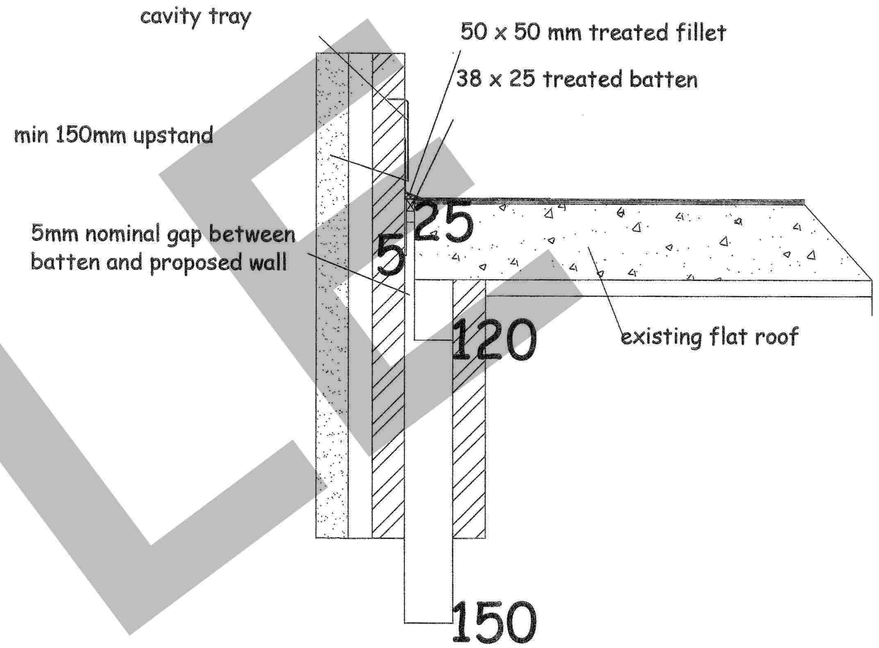

DETAIL A

Disc-cut existing roof slab to leave 120mm projection over outer face of remaining party wall.
To cut end of existing flat roof slab fix 38 x 25mm treated battens plugged and screwed at 600mm crs ,to receive 50 x 50mm treated angle fillet,
3 layers built-up felt roofing bobded to existing roof felt

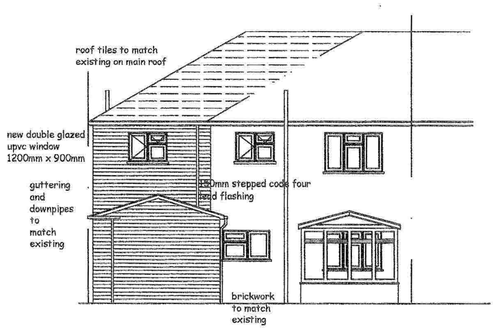

PROPOSED REAR ELEVATION

EXISTING FRONT ELEVATION

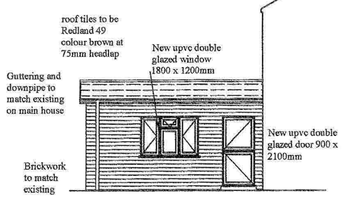

PROPOSED SIDE ELEVATION (WEST)

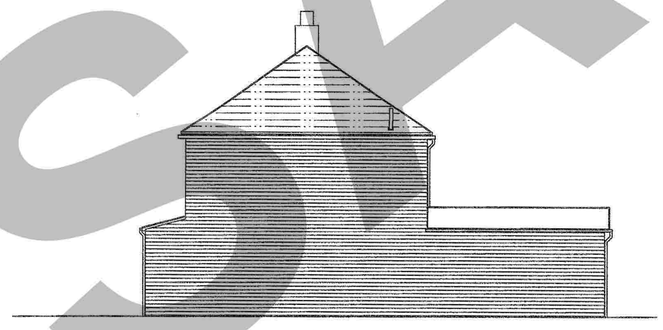

PROPOSED SIDE ELEVATION

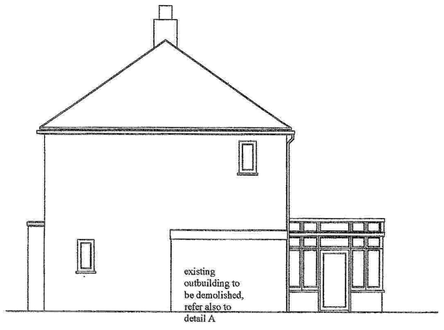

EXISTING SIDE ELEVATION

Date:	Revision:	Drawn:

Project:

Description:

PROPOSED REAR AND SIDE EXTENSION TO PROVIDE WASHING AND SLEEPING FACILITIES AT GROUND FLOOR LEVEL AND BEDROOM WITH EN-SUITE AT FIRST FLOOR LEVEL

Drawing Number: C2360/MV/2	Drawn: M.V.
Scale: 1 : 50 - 1 : 100	Date: MARCH 2004

CARE AND REPAIR
BAYARD PLACE
BROADWAY
PETERBOROUGH
PE 1 1HZ
TEL. 01733 897709
FAX. 01733 558557

Peterborough Care & Repair

SAMPLE