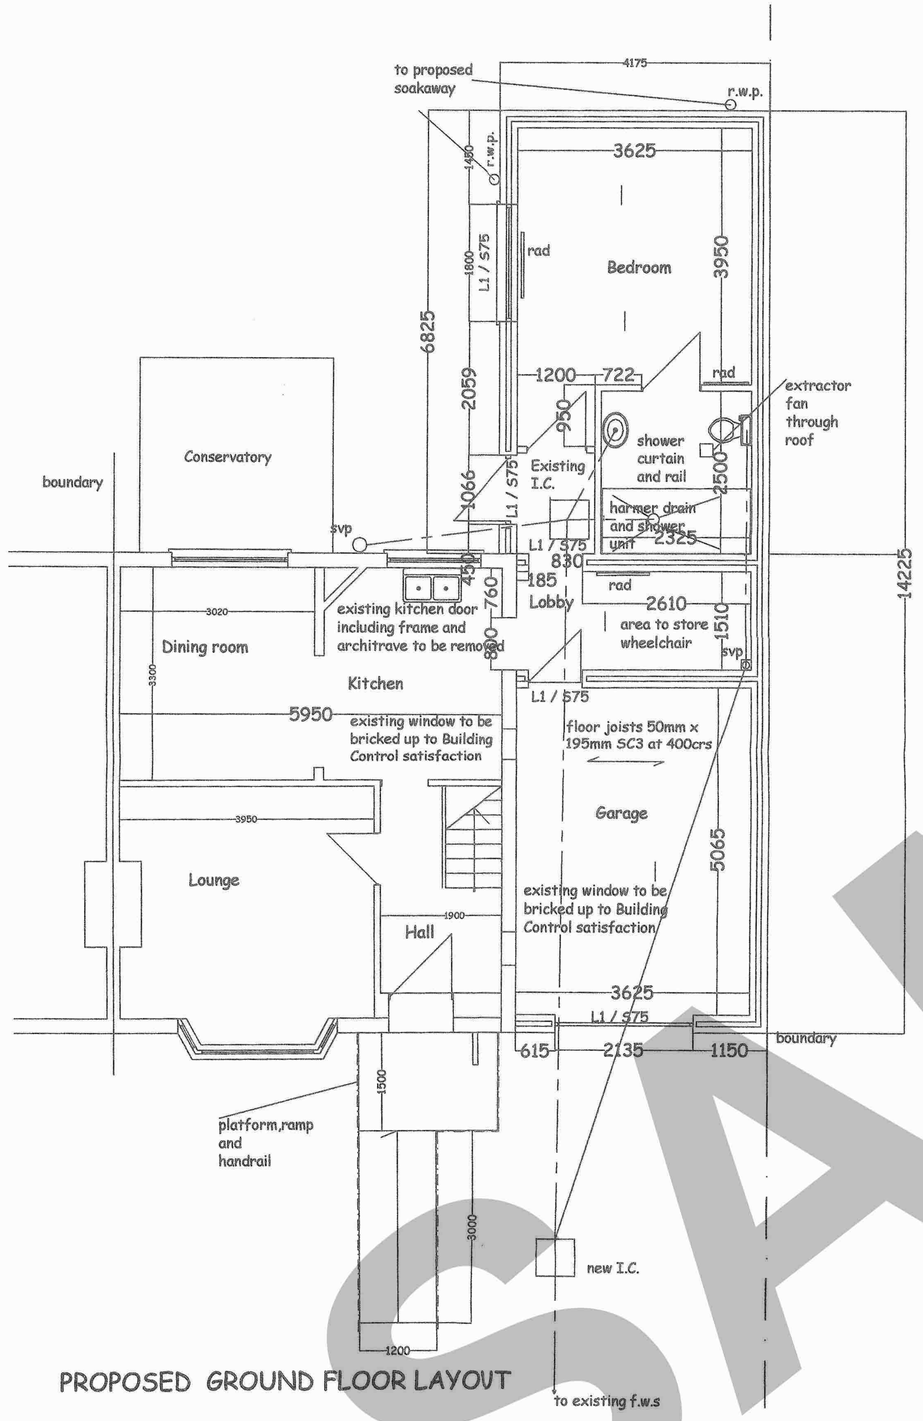

PROPOSED GROUND FLOOR LAYOUT

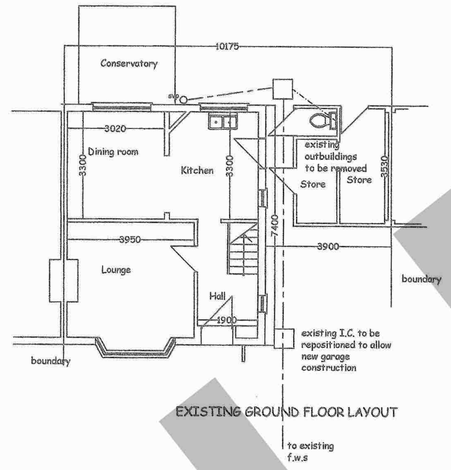

EXISTING GROUND FLOOR LAYOUT

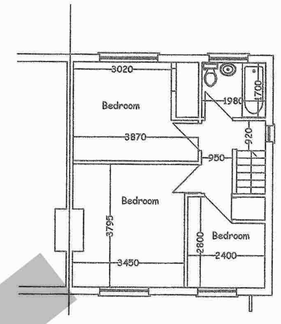

EXISTING FIRST FLOOR LAYOUT

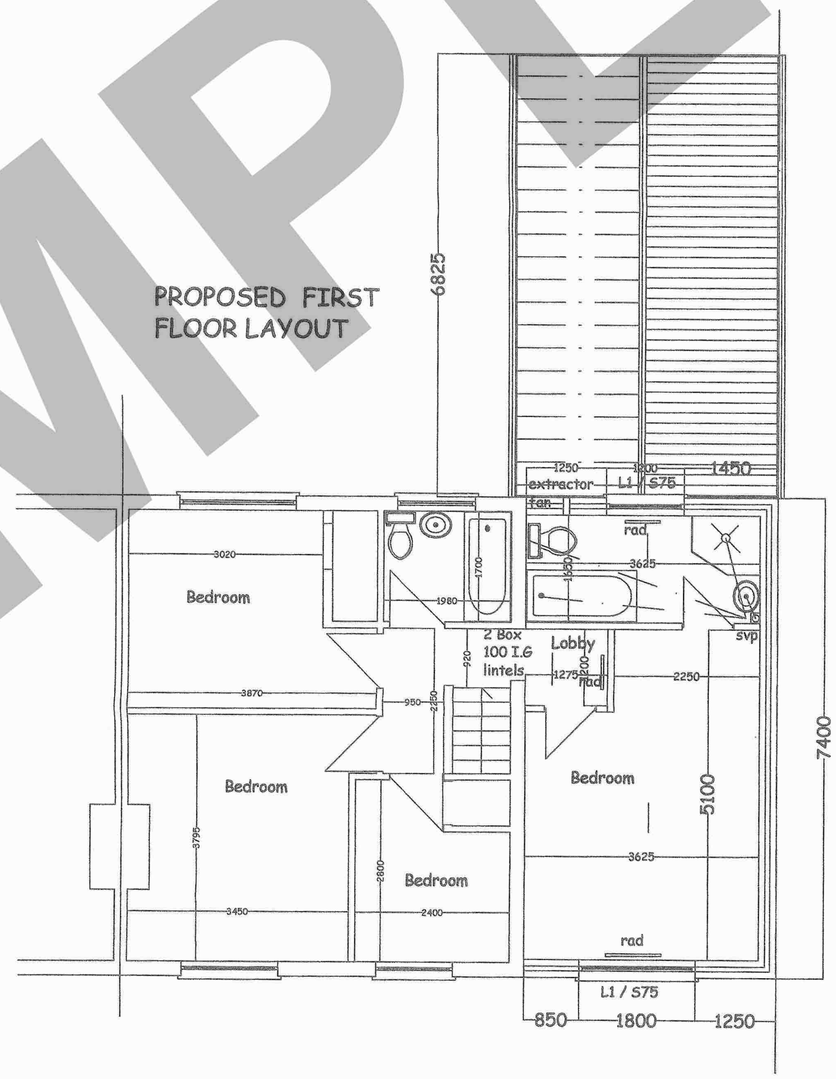

PROPOSED FIRST FLOOR LAYOUT

Date:	Revision:	Drawn:
April 2004	A : Extension has been moved to boundary line	
May 2004	B : Amendments as per planning dept requirements	

Project:

Description:

PROPOSED REAR AND SIDE EXTENSION TO PROVIDE WASHING AND SLEEPING FACILITIES AT GROUND FLOOR LEVEL AND BEDROOM WITH EN-SUITE AT FIRST FLOOR LEVEL

Drawing Number:	Drawn:
C2360/MV/01	M.V.
Scale:	**Date:**
1 : 50 - 1 : 100	MARCH 2004

CARE AND REPAIR
BAYARD PLACE
BROADWAY
PETERBOROUGH
PE 1 1HZ
TEL. 01733 897709
FAX. 01733 558557

peterborough Care & Repair

SAMPLE